COPYRIGHT OF THIS DRAWING BELONGS TO LINDUM GROUP LTD AND ITS SUBSIDIARY AND ASSOCIATED COMPANIES AND NO PART THEREOF MAY BE REPRODUCED OR UTILISED IN ANY WAY WITHOUT THE PRIOR WRITTEN CONSENT OF LINDUM GROUP LTD

NO DIMENSIONS ARE TO BE SCALED FROM THIS DRAWING USE FIGURED DIMENSIONS ONLY

Rev	Description	Date
B	Grid line and heights altered to reflect survey data	10.03.22
C	Toilet layouts altered due to steel beam clash (final design TBC). FFL revised to suite Ph1 roof level. general update	17.03.22
D	Previous planning design outline added	13.04.22
E	Lift shaft and stairs moved for lift headroom clearance. walls moved to suit structural grid and other general updates	04.05.22
F	Updates following comments at DTM 12.05.22	17.05.22
G	Updates for Planning Appliaction	23.05.22
H	SVP Positions Shown. Escape Doors Altered	13.06.22
I	Stair and upper floor WC's re-configured as per client comments	27.06.22
J	Changing Place layout added and other general updates	12.07.22
K	Toilets amended. Red cladding omitteed	15.09.22
L	Roof altered, First floor FFL lowered by 100mm, lift shaft altered for platform lift	27.09.22
M	General update based on Client comments received 07.10.22	11.10.22

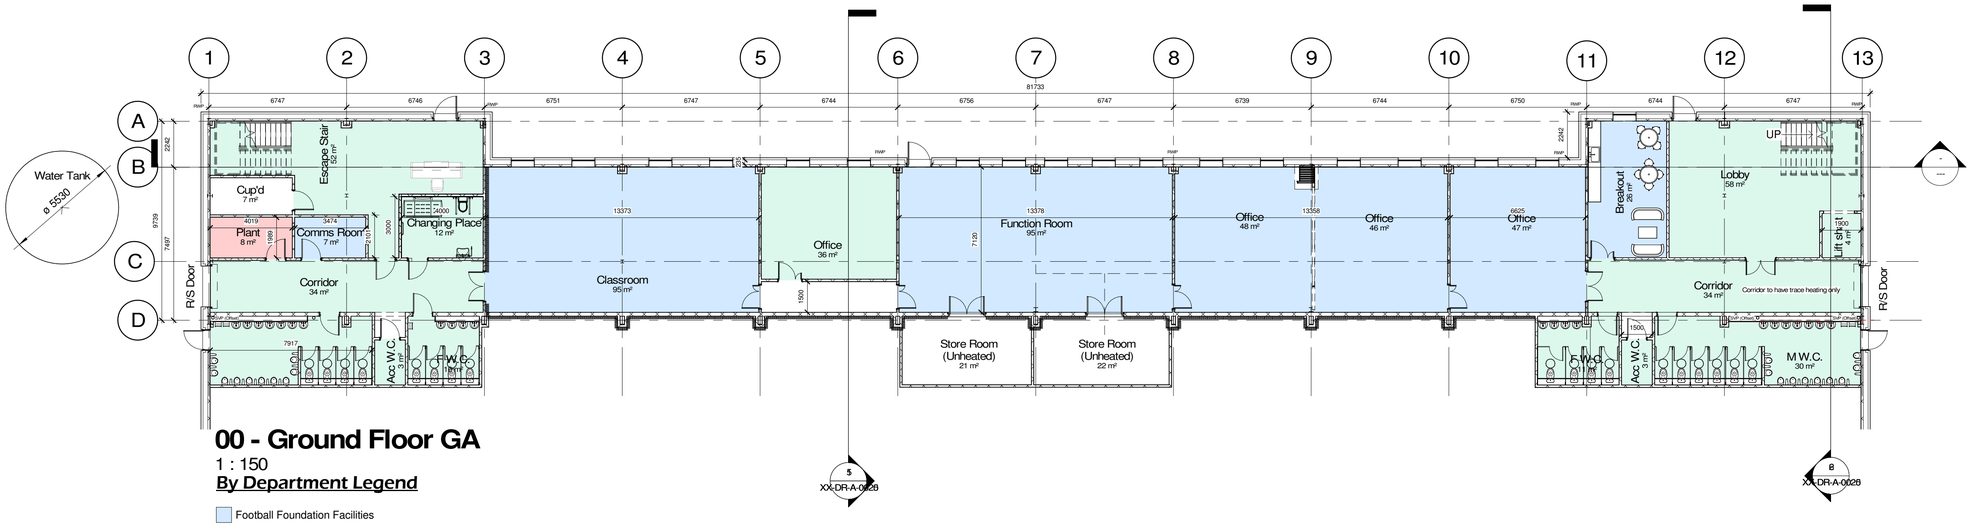

00 - Ground Floor GA

1 : 150

By Department Legend

- Football Foundation Facilities
- General Circulation
- LCFC Facilities

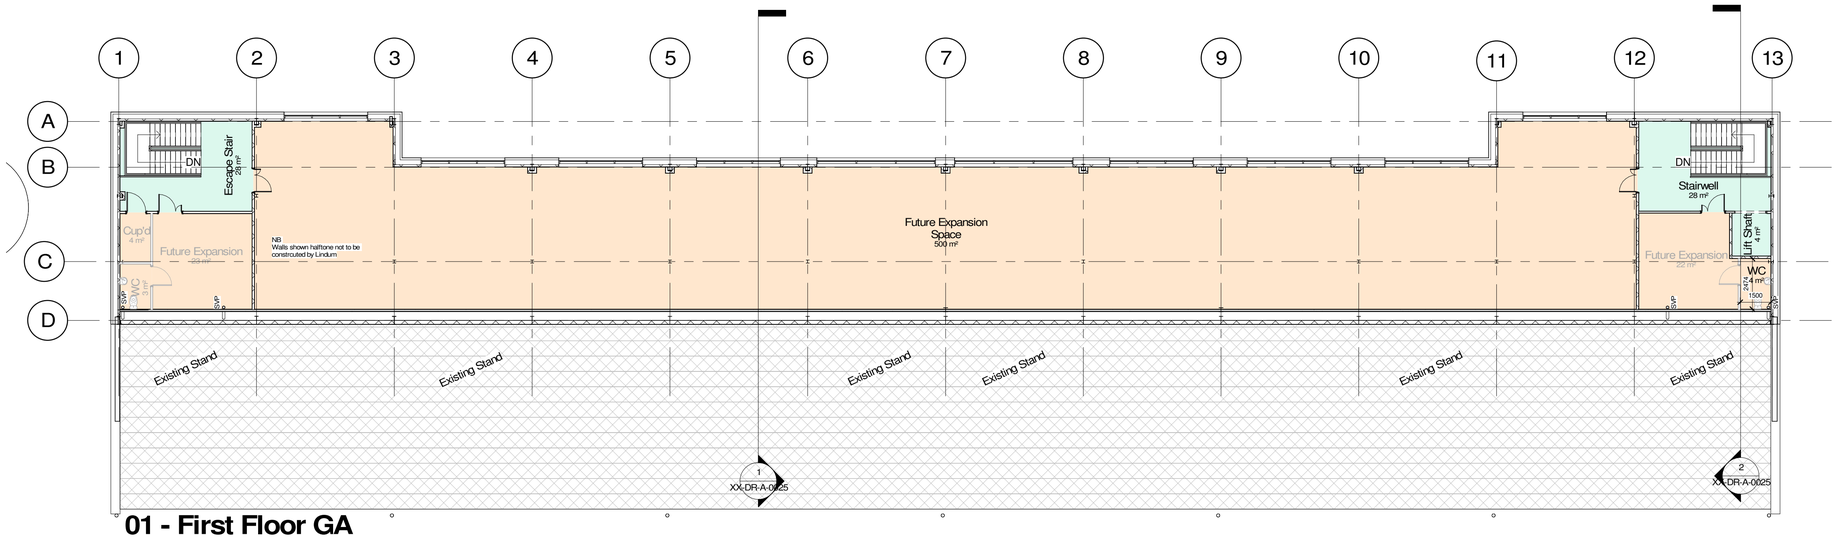

01 - First Floor GA

1 : 150

By Department Legend

- Future Expansion
- General Circulation

Lindum Business Park, Station Road
North Hykeham, Lincoln LN6 3QX
Tel: 01522 500300
E-mail: design@lindumgroup.co.uk
Web: www.lindumgroup.co.uk

client
Lincoln City F.C.

project
Stacey West Extension, Sincil Bank
Phase 2

drawing
GA Floor Plans

scale	date

drawn	checked
HB	SP

drawing no.	revision
LCFC-LDM-XX_ ZZ-DR-A-0010	M